FilmL.A., Inc.
6255 W Sunset Blvd, 12th Floor
Hollywood, CA 90028
t: (213)977-8600 - f: (213)977-8601
www.filmla.com

Summary Information

Permit No: F00158868-E **Type of Permit:** FILMING **Release Date:** 12/06/2019

Production Company	BAXTERS PRODUCTIONS LLC
Insured Company Name	BAXTERS PRODUCTIONS LLC
Contact Phone No. 1	703-599-2204
Contact Phone No. 2	
Fax	
Address	8111 BEVERLY BLVD., SUITE 201 LOS ANGELES, California 90028
Production Title	THE BAXTERS
Type of Production	TV Drama

Producer	Dominic Ottersbach
Director	Alex Zamm
1st AD	Carley Sturgeon
Production Manager	Dominic Ottersbach
FilmL.A. Coordinator	Kristin Weber
Location Manager	William Coit
Primary Phone	Mobile - 310-210-7878
Secondary Phone	Office - 310-483-5951
Location Assistant	Elon Cook
Primary Phone	Mobile - 310-483-5951
Secondary Phone	

Fees

LA CITY LANE AND STREET CLOSURE FEE	$312.00	**Total Permit Fee**	$423.00
FILMLA NON-REFUNDABLE FILM PERMIT RIDER FEE	$111.00	**Number of Locations**	1

NOT A PERMIT

FilmL.A., Inc.
6255 W Sunset Blvd, 12th Floor
Hollywood, CA 90028
t: (213)977-8600 - f: (213)977-8601
www.filmla.com

Summary Information — Location

Permit Number F00158868-E
Production Company BAXTERS PRODUCTIONS LLC
Insured Company BAXTERS PRODUCTIONS LLC
Production Title THE BAXTERS

Location Manager William Coit
Primary Phone Mobile - 310-210-7878
Secondary Phone Office - 310-483-5951

Location Address 6250 Hollywood Blvd, Los Angeles, CA, 90028
Location Name W HOTEL
Location Type Hotel
Prep Dates 12/9/2019 - 12/9/2019 07:00 - 22:00 1 day
Film Dates 12/9/2019 - 12/9/2019 07:00 - 22:00 1 day
Open or Closed to the Public Open

Generic Conditions
THE CONSUMPTION OF ALCOHOLIC BEVERAGES AND THE USE OF DRUGS, INCLUDING MARIJUANA, ON LOCATION BY ANY CAST, CREW, OR INVITED GUESTS IS STRICTLY PROHIBITED.
*LAFD UFSO: Company must contact FilmL.A. for extension of the Uniformed Fire Safety Officers' hours. During normal business hours, UFSO must also inform the LAFD Film desk of the extension.
Community Survey Obtained
Equipment staging and vehicles may park on one side of the street only.
Must Maintain 5' Clearance on Sidewalks/Walkways
Must maintain local/emergency access
No cast or crew parking on area streets
No interference with merchant activity.
No Parking in handicap spaces at anytime.
No stopping or setting up in front of merchants or residents without prior approval
Number of uniformed officers listed on the permit is a minimum requirement. Permittee remains responsible for deploying a sufficient number of uniformed officers to provide traffic and crowd control to ensure the safety of the film crew and the public.
Traffic control must be done in accordance w/MUTCD
Traffic Officers Required
Uniformed officers shall have a copy of the film permit in their possession and are required to confirm that all traffic control signage devices are in place.

Please see attached document Argyle btwn Hollywood & Selma Ave WS Curb - Baxters (Rev 1).pdf

Equipment on Location

Type	Quantity
5 Ton Truck	1
Catering Truck	1
Cube Trucks	3
Fire Extinguisher (2A10BC Minimum Rating)	2
Generator	1
Portable restrooms	1

Personnel on Location

Type	Quantity
Cast	10
Crew	35
LA City UFSO assigned	46515
Off-Duty/Retired LAPD Officer(s)	1

Filming Activities Camera on sticks; Drive ups & away; Equipment on sidewalk only.; Interior and exterior dialogue; Exterior sidewalk: walk ups on Hollywood Blvd, Side exterior shots, Valet area and in front of location ; Interior: Lobby and interior common area of the hotel; Not to impede flow of foot traffic;

Jurisdiction **Political:** Los Angeles City - Council District 13 **Police:** Los Angeles Police Department **Fire:** Los Angeles City

Thomas Guide Page: 593 **Grid:** F4

NOT A PERMIT

FilmL.A., Inc.
6255 W Sunset Blvd, 12th Floor
Hollywood, CA 90028
t: (213)977-8600 - f: (213)977-8601
www.filmla.com

Summary Information — Location

Permit Number F00158868-E
Production Company BAXTERS PRODUCTIONS LLC
Insured Company BAXTERS PRODUCTIONS LLC
Production Title THE BAXTERS

Location Manager William Coit
Primary Phone Mobile - 310-210-7878
Secondary Phone Office - 310-483-5951

Approvals
LOS ANGELES CITY POLICE DEPARTMENT — Richard Priest
FILML.A. CLOSURES — Joshua Mingo
LOS ANGELES CITY DEPARTMENT OF PUBLIC WORKS — LaMeisha Candler

Coordinator Note UFSO REQUIRED
12/9
07:00 - 22:00
6250 Hollywood Blvd, Los Angeles, CA, 90028

Coordinator Note RIDER B: RELEASES LOCATION. PENDING INFO. RIDER FEE DUE.

Parking

Base Camp 5951 Hollywood Blvd, Los Angeles, CA, 90028
Location Type : Other Location

Crew Parking 5951 Hollywood Blvd, Los Angeles, CA, 90028
Location Type : Other Location

Parking Notes
BASE CAMP AND ALL CAST, CREW, PERSONAL AND EXTRAS VEHICLE PARKING WILL BE ON (PRIVATE) PROPERTY ONLY - ABSOLUTELY NO CAST, CREW, EXTRAS, AUDIENCE OR PERSONAL VEHICLES TO BE PARKED ON AREA STREETS, ROADS (INCLUDING SHOULDERS) OR ALLEYS.

Posting "No Parking" signs W/S OF ARGYLE AVE, HOLLYWOOD BLVD. - SELMA AVE
[FEES COLLECTED ON RIDER B]

Approximate Footage County Parking **Log Number** 264211

Date(s) 12/9/2019 to 12/10/2019 **Time(s)** 00:00 to 00:00

Lane / Full Closure W/S CURB CLOSURE OF ARGYLE AVE, HOLLYWOOD BLVD. - SELMA AVE
Approximate Footage 0 - 300

Date(s) 12/9/2019 to 12/9/2019 **Time(s)** 06:00 to 22:00

NOT A PERMIT

Permit #F00158868-E

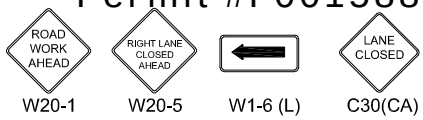

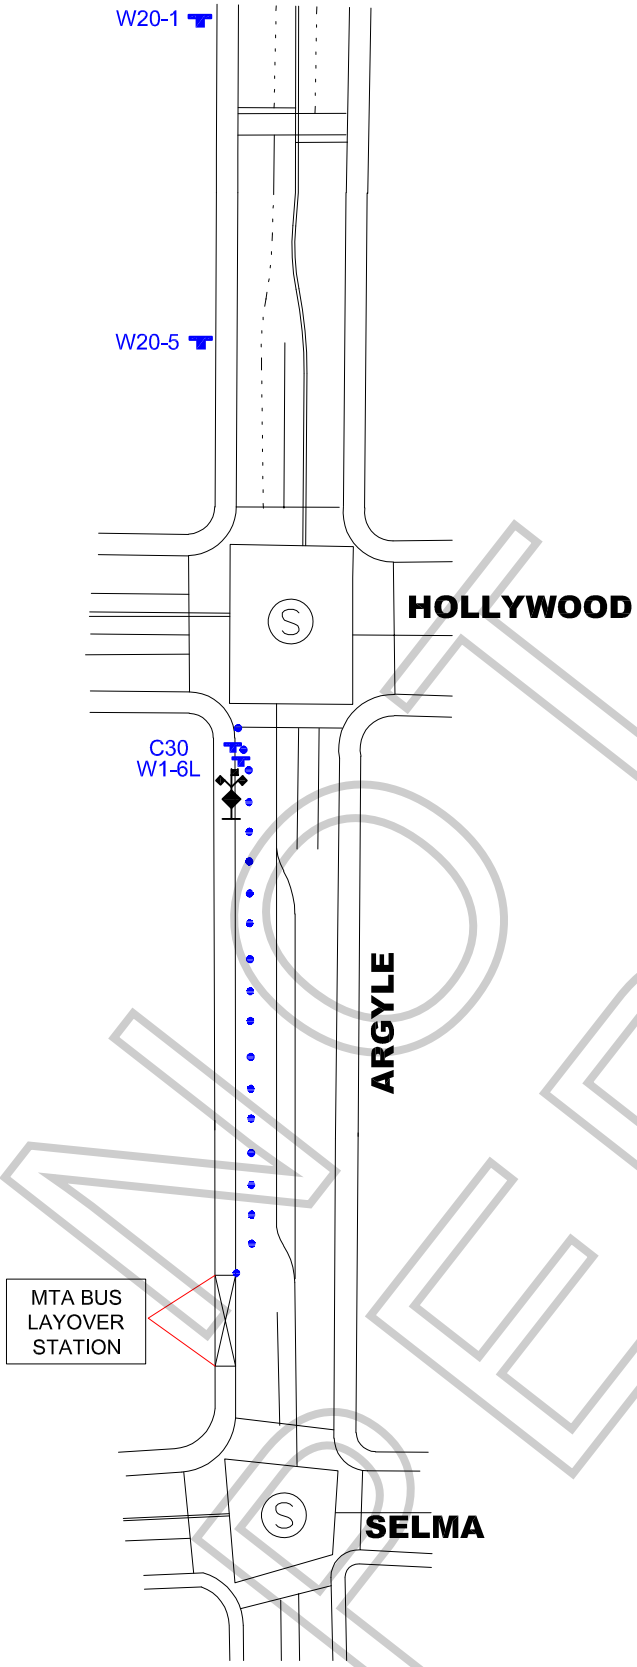

Ⓢ TRAFFIC SIGNAL

● TRAFFIC CONE

TYPE I W/ SIGN

HIGH LEVEL WARNING DEVICE

ALL TRAFFIC CONTROL WILL BE INSTALLED TO MEET OR EXCEED THE LATEST CA MUTCD MINIMUM REQUIREMENTS

N

NOT A PERMIT

WORK ZONE TRAFFIC CONTROL PLAN GENERAL NOTES

1. **DATE/TIME: 12-9-19 FROM 06:00 HOURS TO 22:00 HOURS.**
2. ALL SIGNING, STRIPING, AND TRAFFIC CONTROL DEVICES SHALL CONFORM TO THE (CURRENT) STATE OF CALIFORNIA DEPARTMENT OF TRANSPORTATION (CALTRANS) STANDARD PLANS AND STANDARD SPECIFICATIONS, CALIFORNIA MUTCD, AND ANY ADDENDUMS THERETO, AND AS SHOWN ON THESE PLANS, SYMBOLS AND ABBREVIATIONS USED ARE SHOWN ON CALTRANS STANDARD PLANS.
3. THERE WILL BE NO INTERFERENCE WITH TRAFFIC SIGNALS OR CROSSWALKS.
4. CONES WILL BE 28" MINIMUM HEIGHT AND HAVE REFLECTORIZED SLEEVES FOR NIGHT WORK.
5. POLICE WILL DIRECT TRAFFIC IF NECESSARY.

TCP FOR:	BAXTERS PRODUCTIONS: "BAXTERS"
LOCATION:	W/S CURB - ARGYLE FROM HOLLYWOOD TO SELMA LOS ANGELES, CALIFORNIA
CONTACT:	ELON COOK PH# 310-483-5951
	JCL TRAFFIC SERVICES (213) 622-9775 C31-CA Lic # 805357
DATE / REVISIONS	DRAFTER: MARIO MENJIVAR SCALE: N.T.S. FILM LA: